BLOOMING GROVE

North Bloomfield Twp.

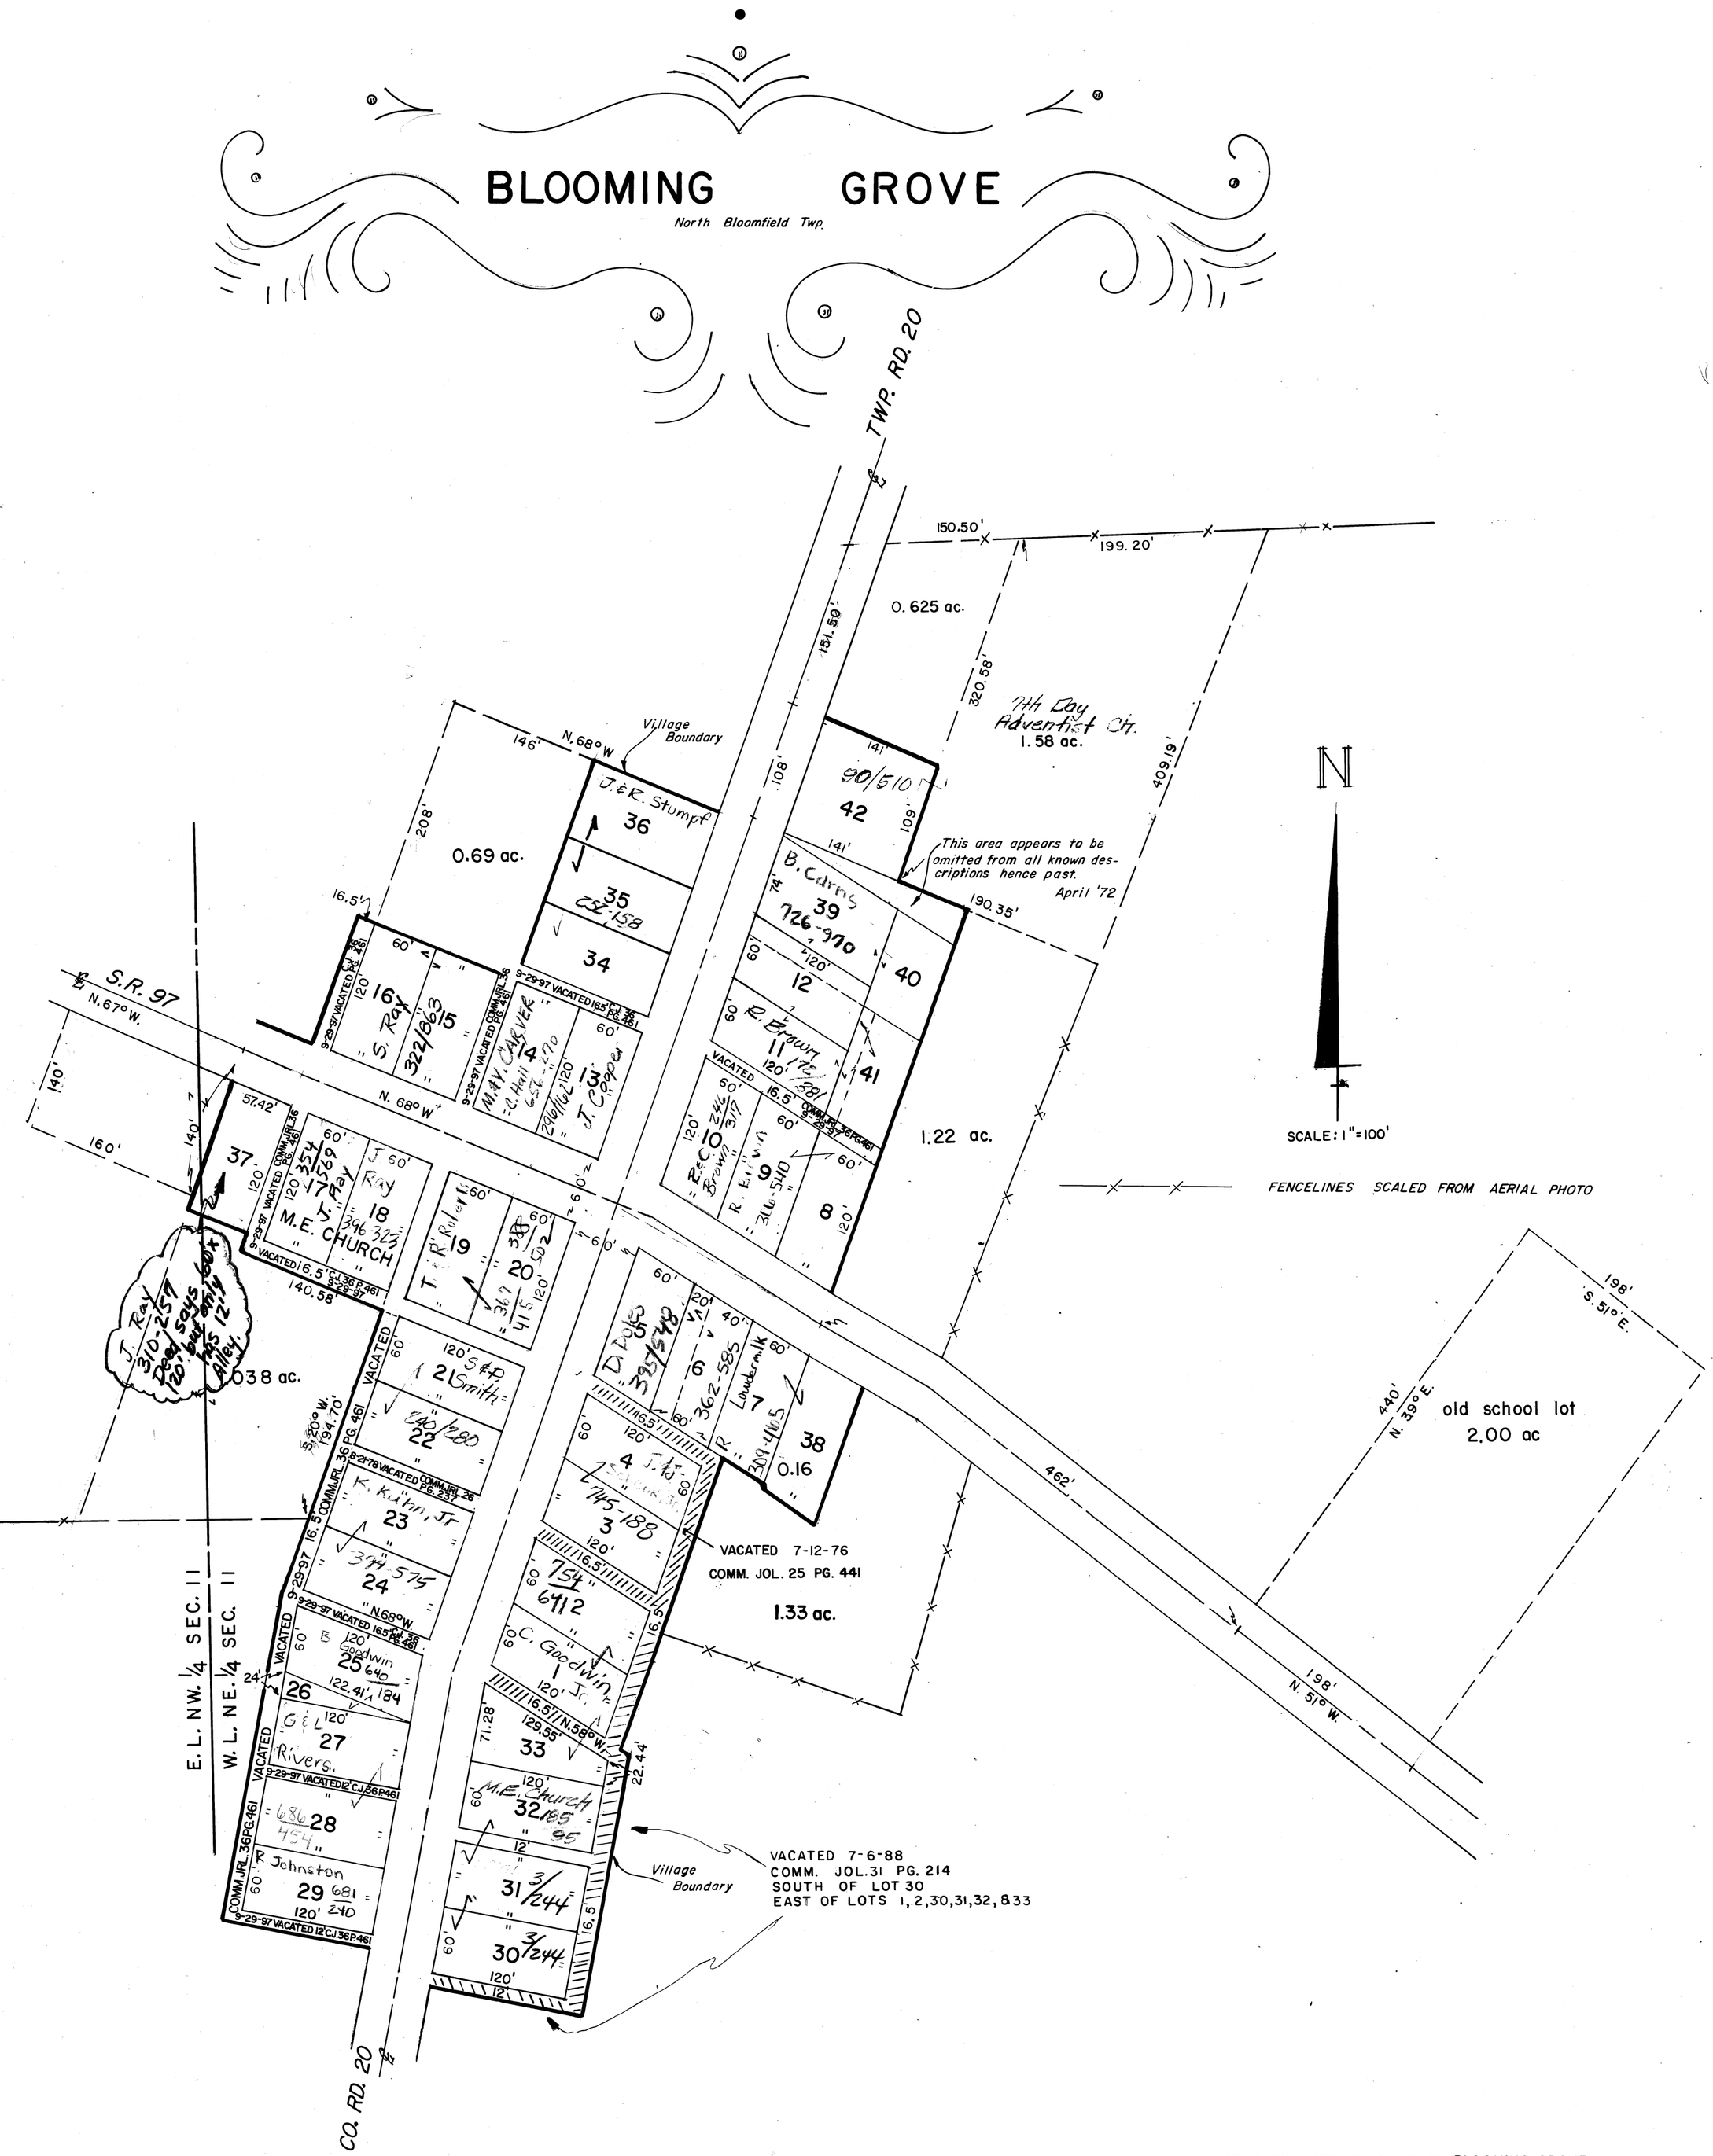

Prepared by
Morrow County Engineer's Office
L. Randy Bush — County Engineer

LEGAL DISCLAIMER:

Public information data is furnished by this office with no expressed or implied warranties, concerning the accuracy of this data. This office assumes no liability whatsoever associated with the use or misuse of such data. The property ownership maps are an interpretation of the public records on file in the Morrow County Recorder's Office. The Morrow County Engineer shall be saved harmless from any and all claims arising from the use of the same.

NOTES FOR REF. TO PLAT OF BLOOMING GROVE

Engineer's Office Trans. record vol. 1 pg. 365 LOTS 1-24
Recorder's Office Plat book vol. 1 pg. 14, 17, 92 LOTS 1-3-4-5-9-8-7-6
Could'nt find Hardings North Add. (no measurements for those lots)
Many of the surrounding properties have poor descriptions
Engineer's Office PLAT BOOK vol. 5 Pg. 436 LOTS 42 ALSO NPT.

BLOOMING GROVE

2

Drawn By: Mike McClain 7-15-91
Checked By: M. McCloskey