JOHNSVILLE
(SHAUK P.O.)
PERRY TOWNSHIP

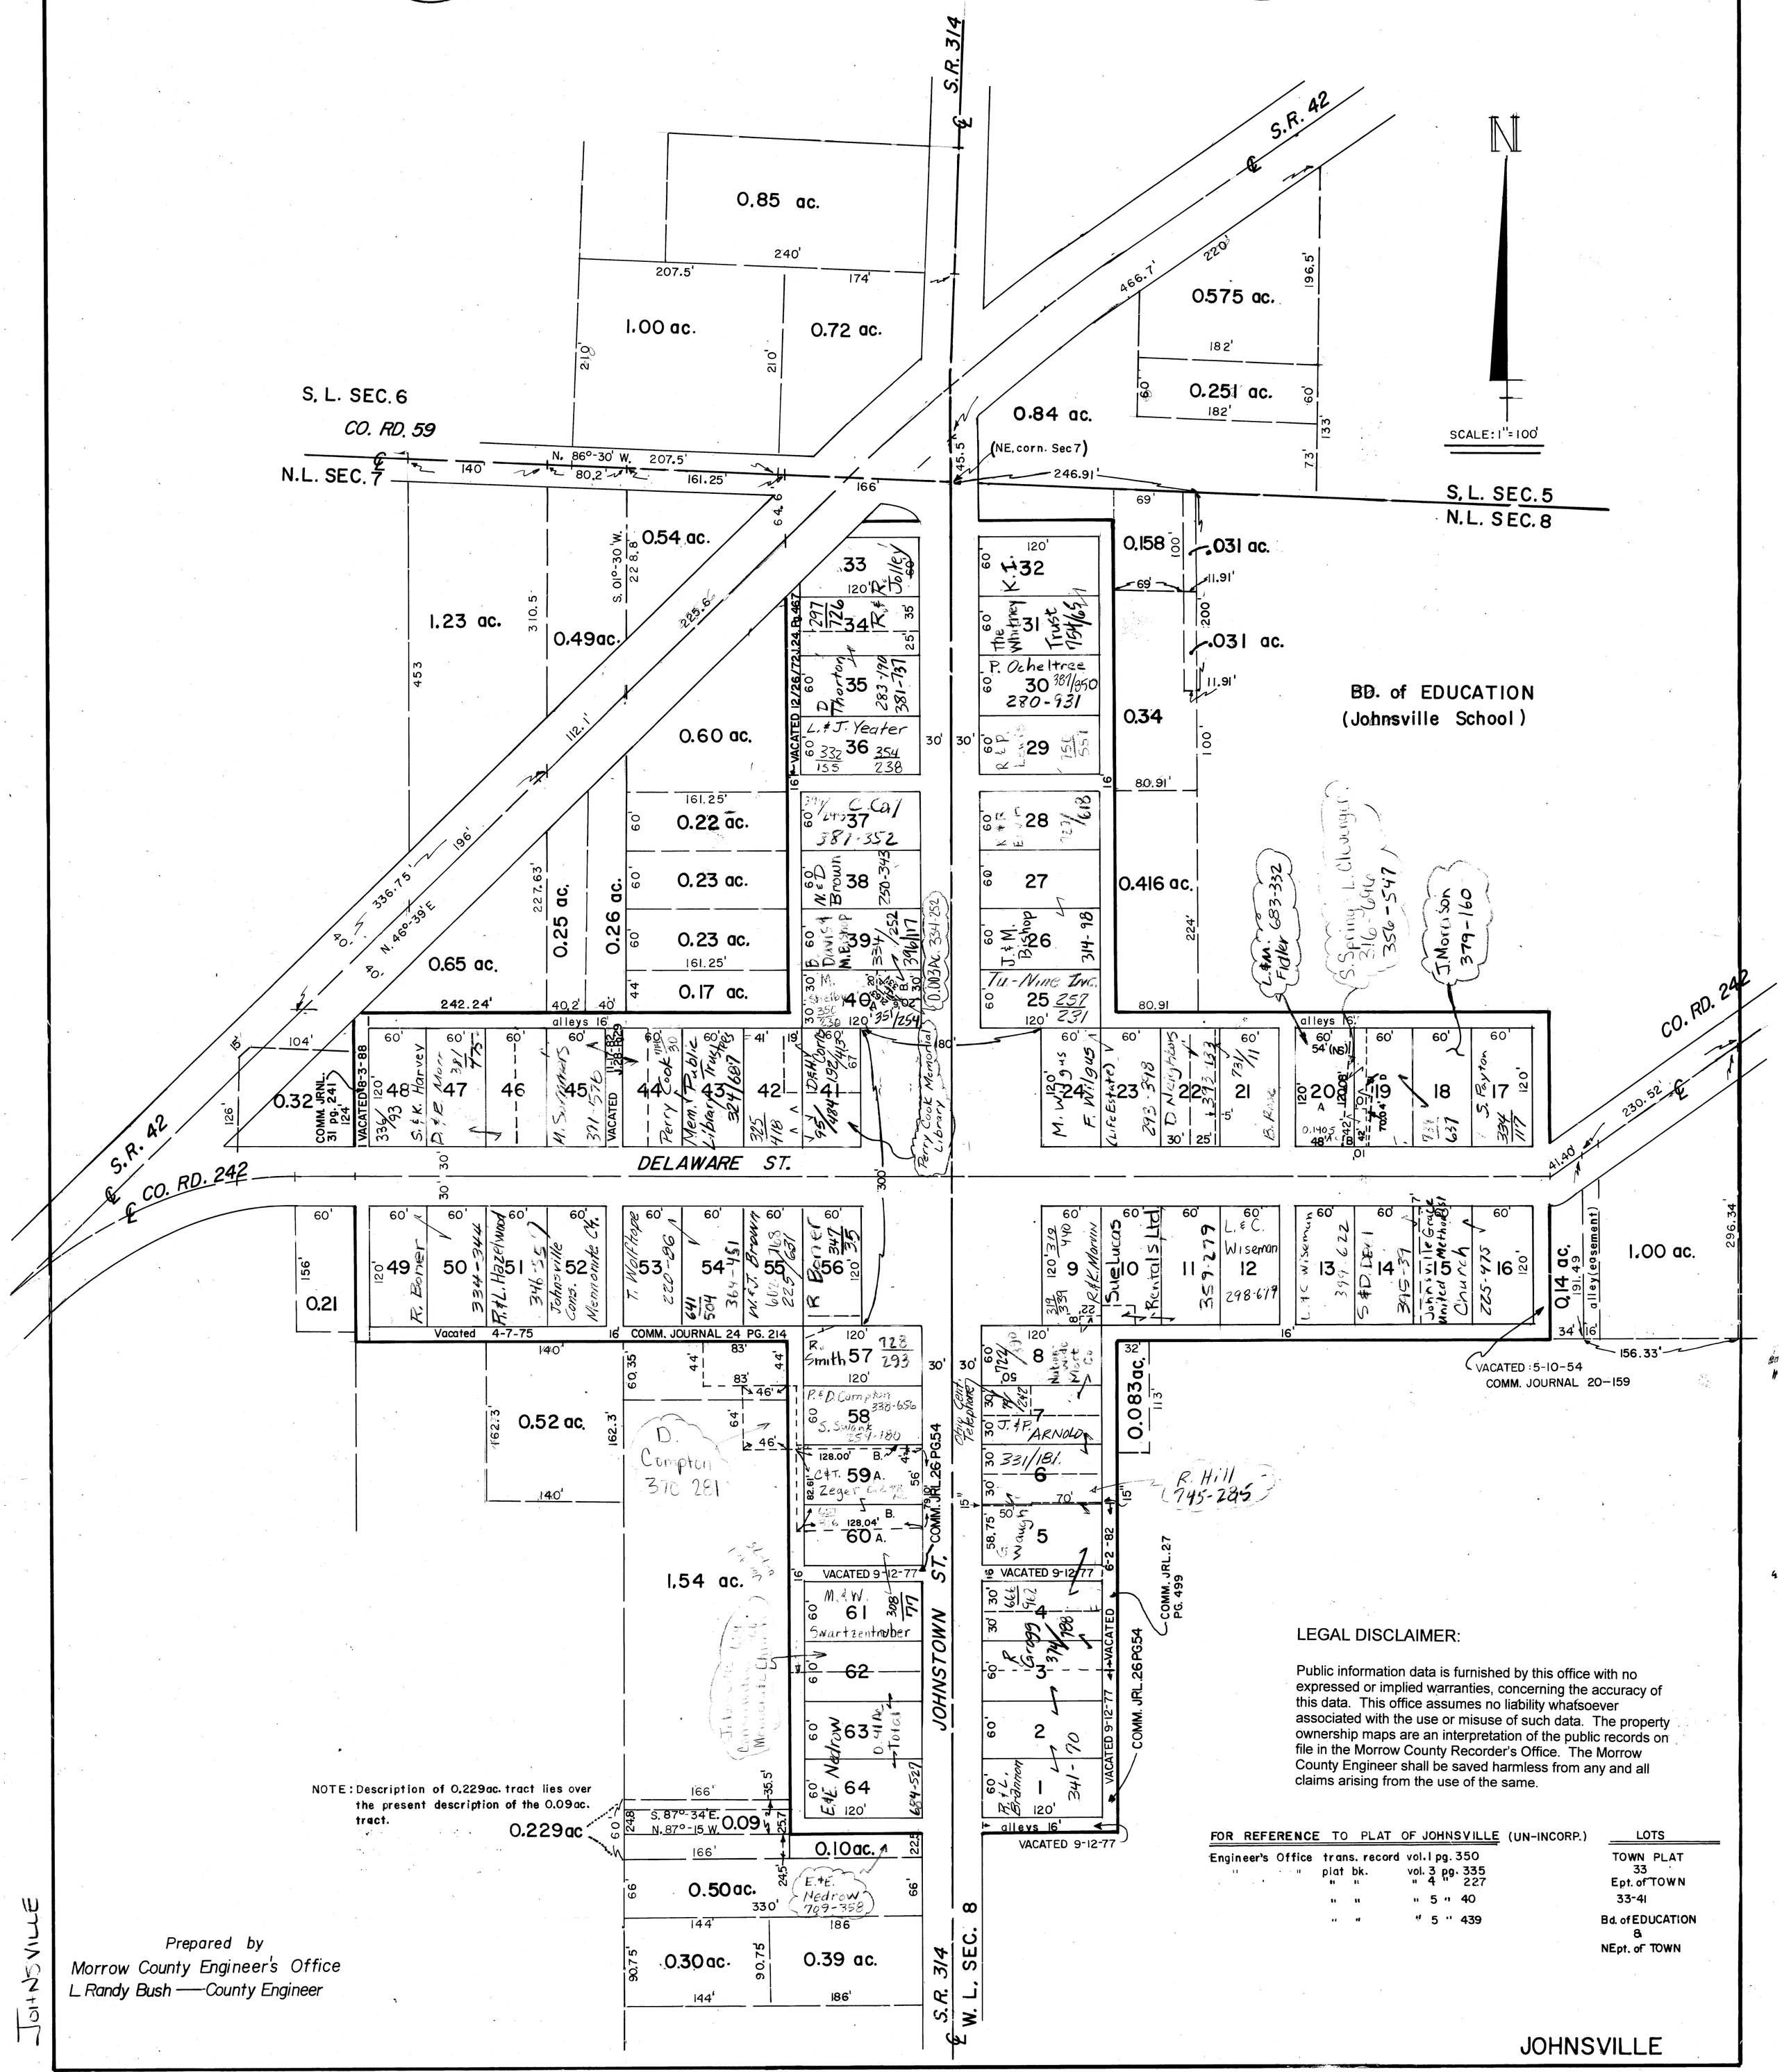

LEGAL DISCLAIMER:

Public information data is furnished by this office with no expressed or implied warranties, concerning the accuracy of this data. This office assumes no liability whatsoever associated with the use or misuse of such data. The property ownership maps are an interpretation of the public records on file in the Morrow County Recorder's Office. The Morrow County Engineer shall be saved harmless from any and all claims arising from the use of the same.

FOR REFERENCE TO PLAT OF JOHNSVILLE (UN-INCORP.)

Engineer's Office	trans. record	vol. 1	pg. 350
" "	plat bk.	vol. 3	pg. 335
	" "	" 4	" 227
	" "	" 5	" 40
	" "	" 5	" 439

LOTS

TOWN PLAT 33
Ept. of TOWN 33-41
Bd. of EDUCATION & NEpt. of TOWN

Prepared by
Morrow County Engineer's Office
L. Randy Bush — County Engineer

JOHNSVILLE

Drawn by: M. McLain 7-28-71
Checked by: R. Owen 6-21-72

JOHNSVILLE

5